



# HARDWARE



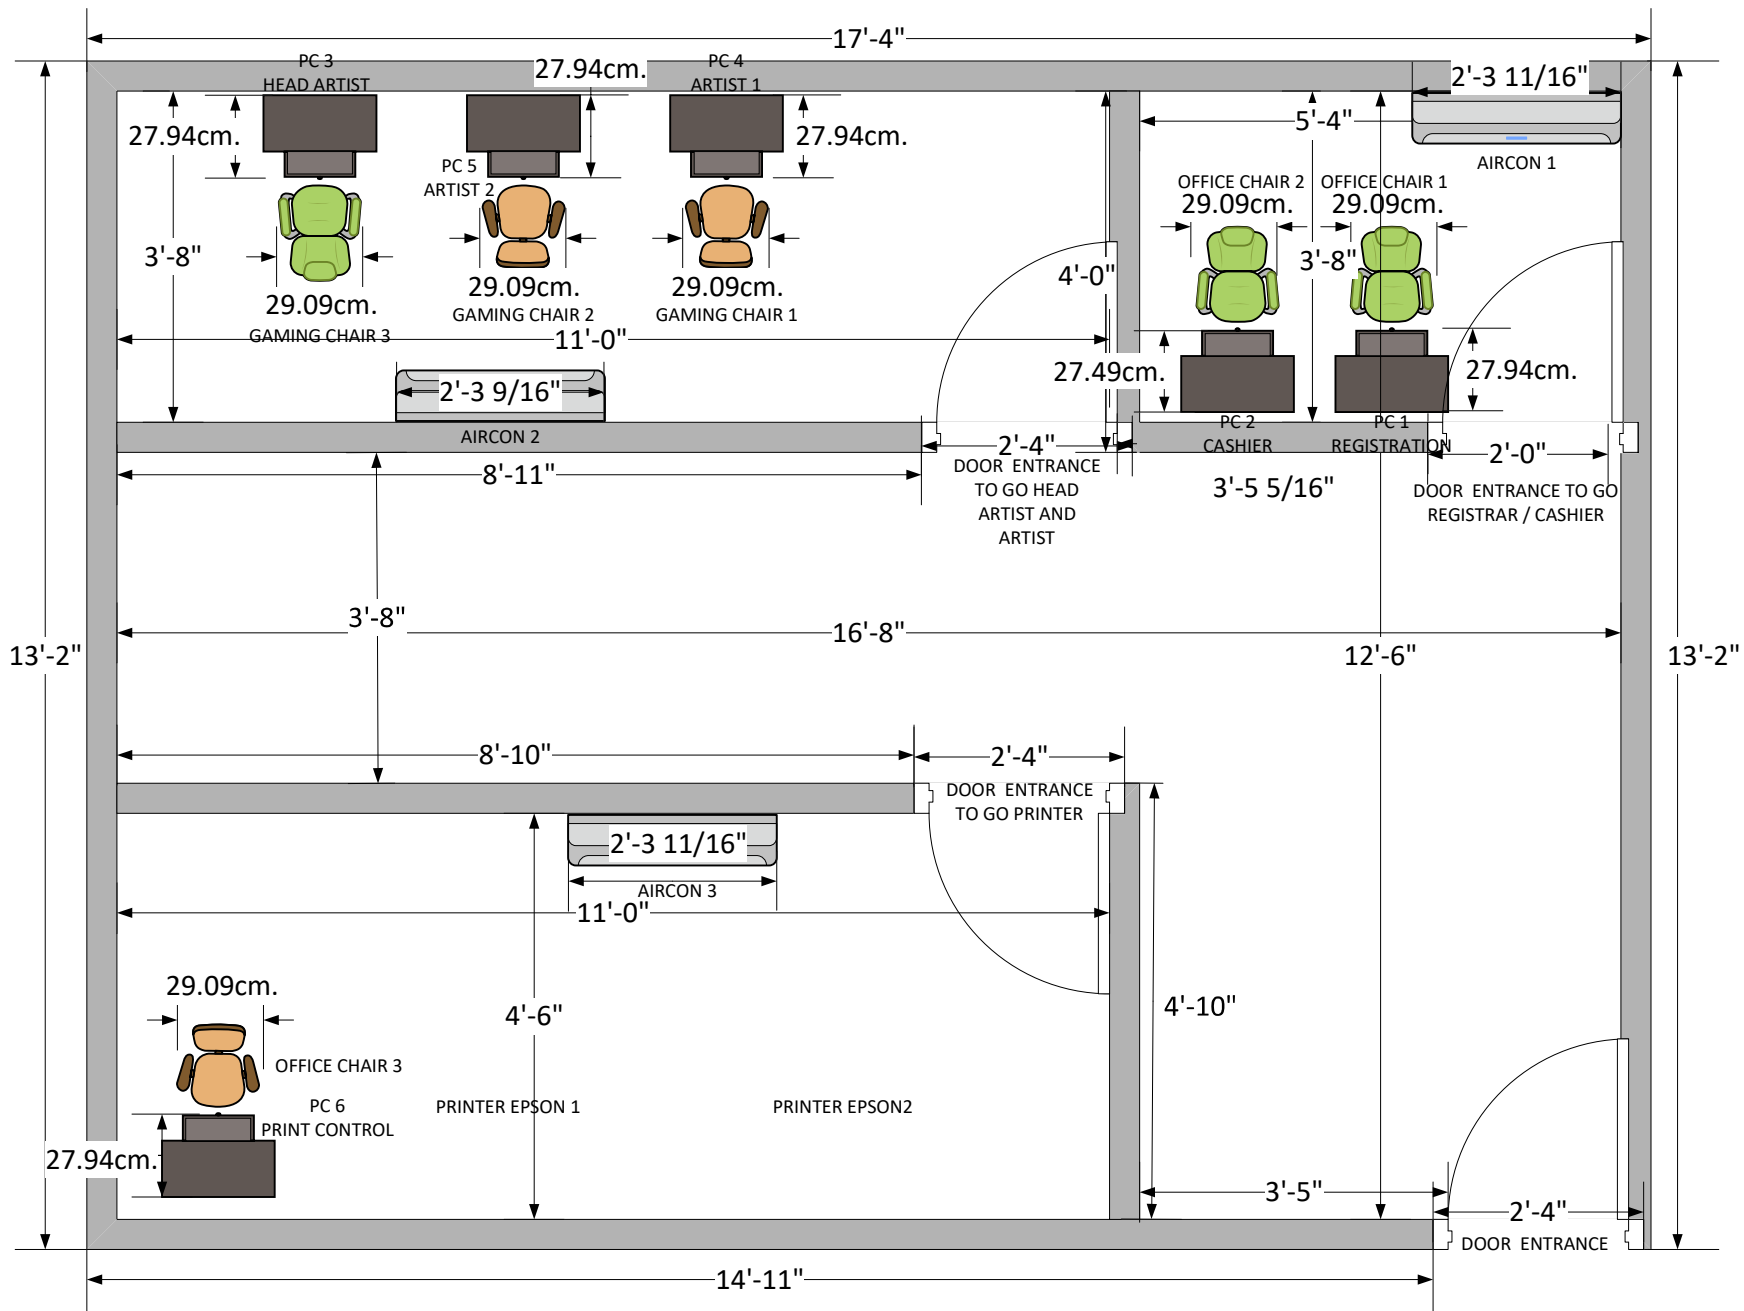

# FLOOR PLAN

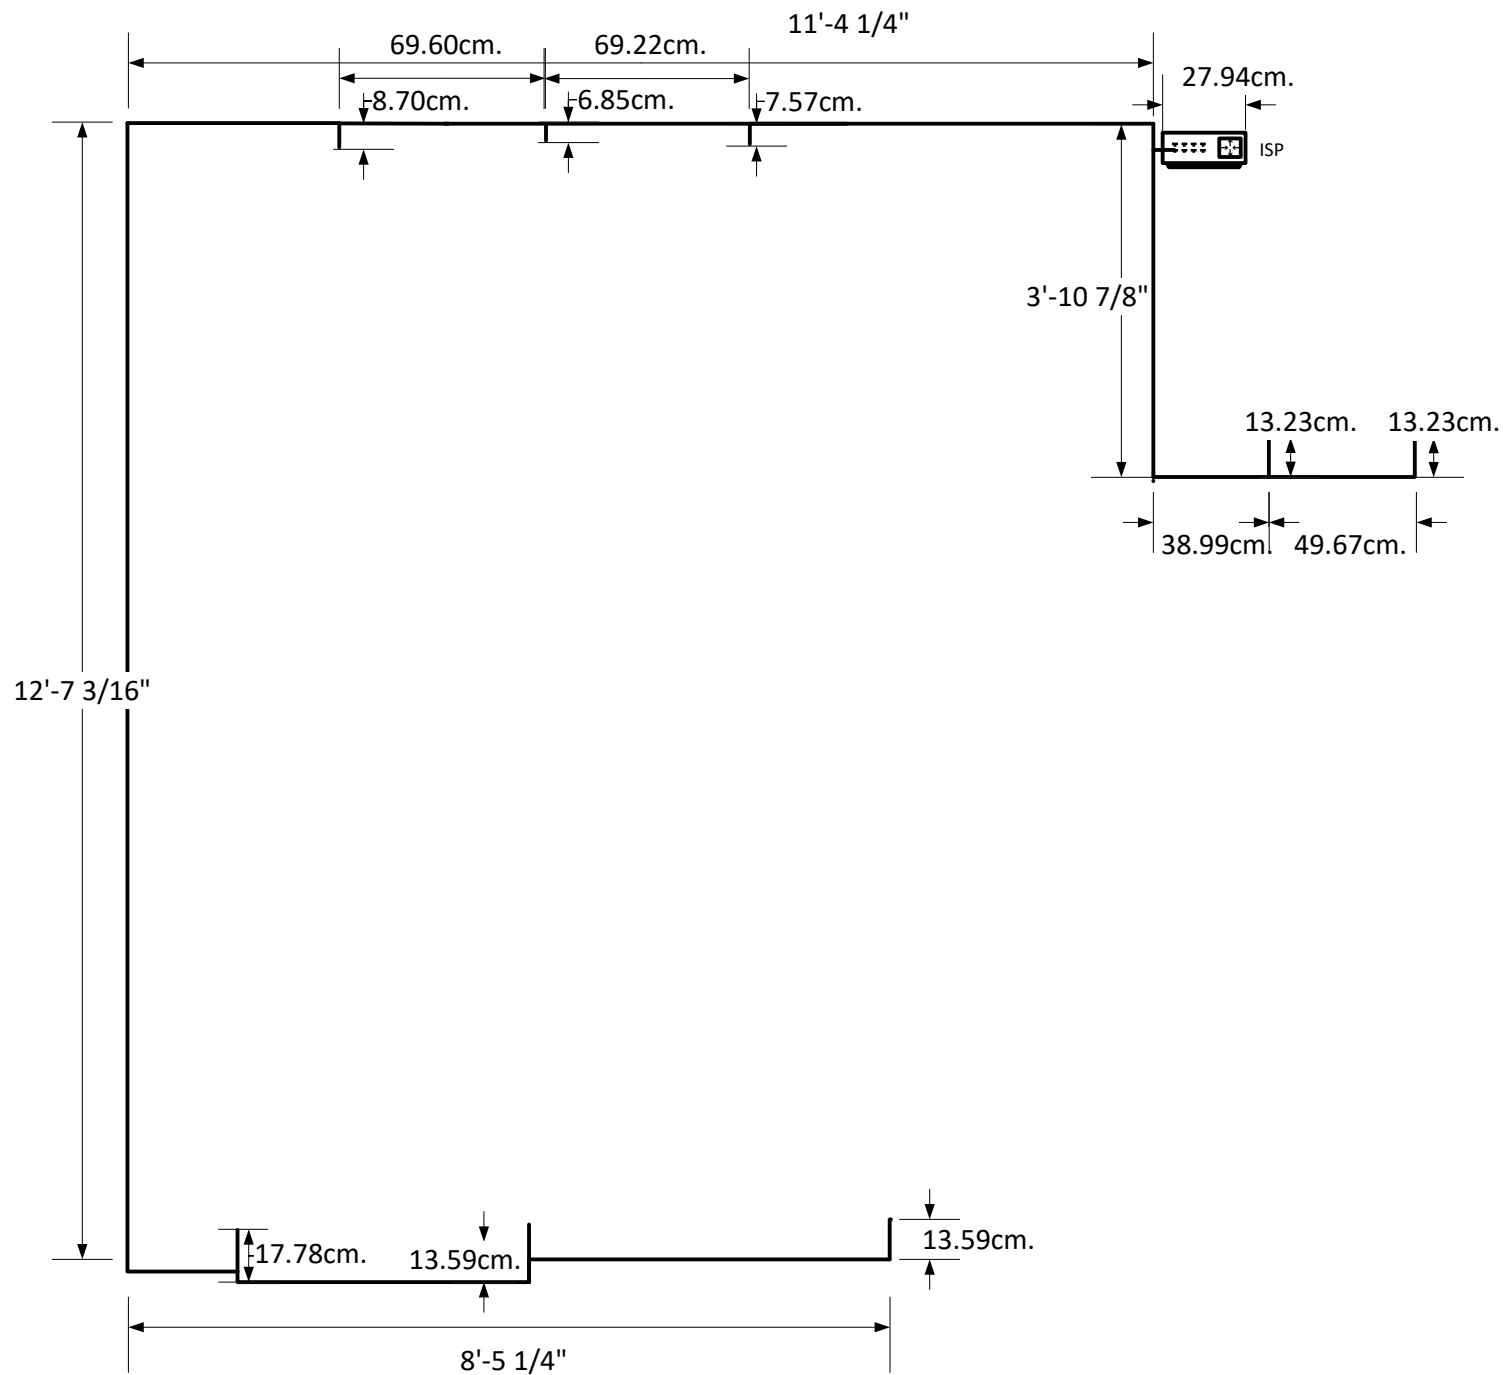

NETWORK CABLE

